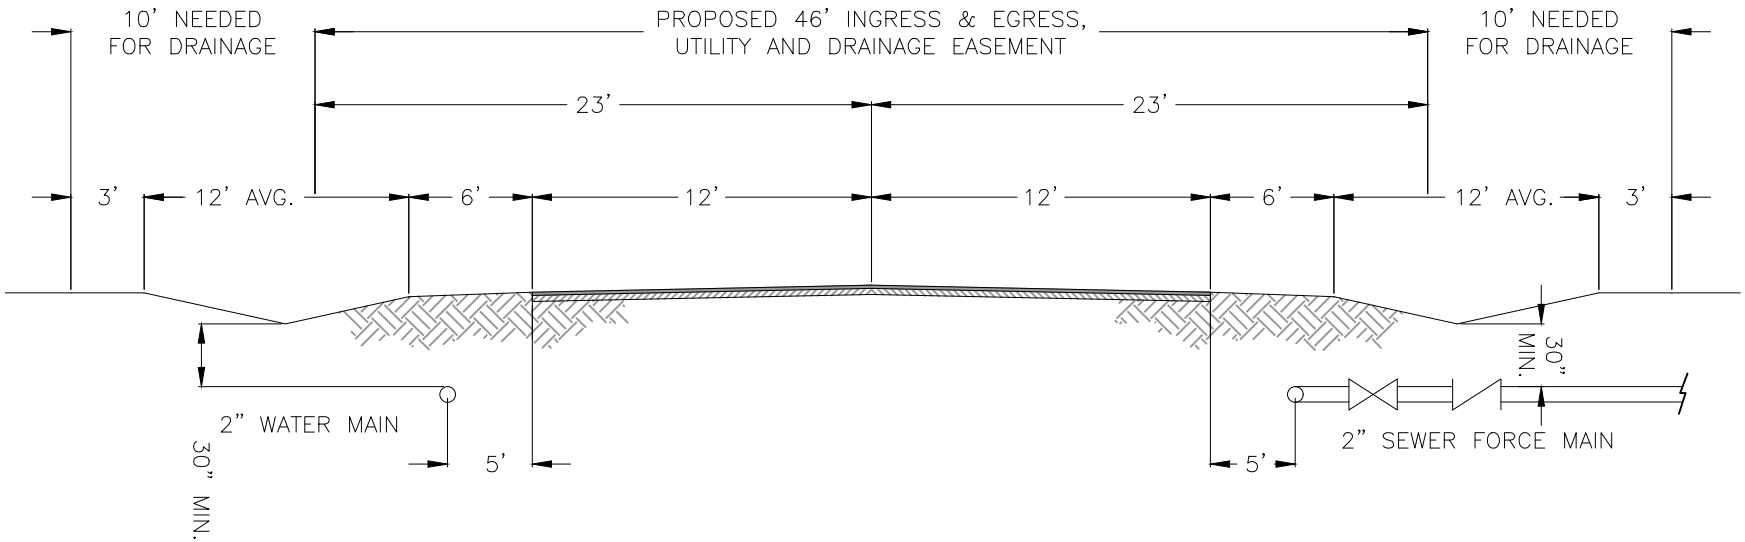

STREET SECTION

NOTES:

2" GATE VALVE & CHECK VALVE AT EACH HOUSE
1 1/2" HOUSE CONNECTION (TYPICAL)

CITY OF P.C.B.
UTILITIES DEPARTMENT

REV.	DATE
1	MAR '12

DATE OF APPROVAL

TYPICAL UTILITY LOCATIONS

M-10B