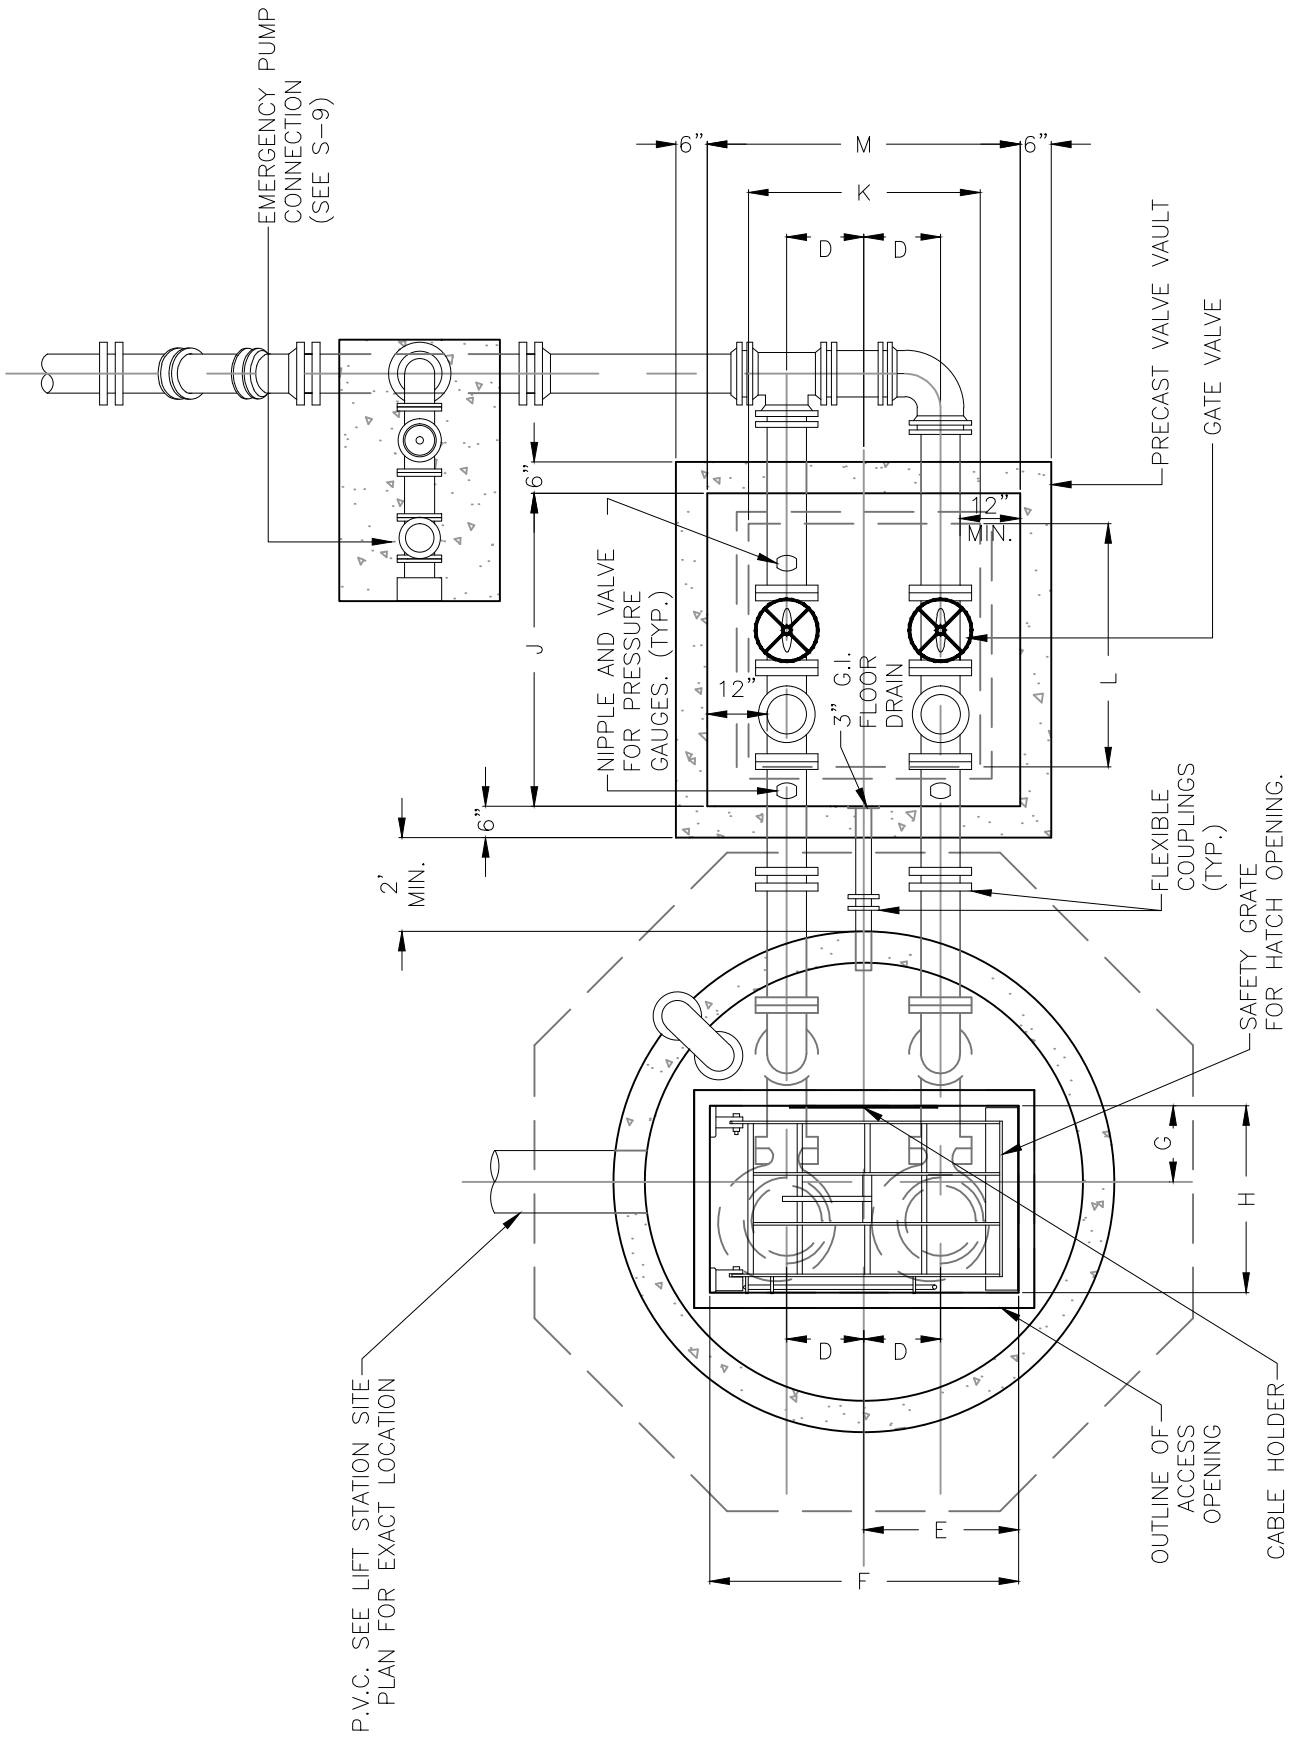


| CITY OF P.C.B.<br>UTILITIES DEPARTMENT | | | PUMP STATION<br>PLAN VIEW | S-11 |
|---|---|---|---|---|
| REV. | DATE | | | |
| 1 | MAR '12 | | | |
| | | .....<br>DATE OF APPROVAL | | |

I:\CAD\AutoCad Files\0-UTILITIES DEPARTMENT\UTILITY MAPS\DETAILS_PCB-MOST CURRENT\0-DWG\0-NEW-PCB-UTL-DETAILS-1.dwg, 6/11/2014 1:23:55 PM, 24x36monoserv.ctb