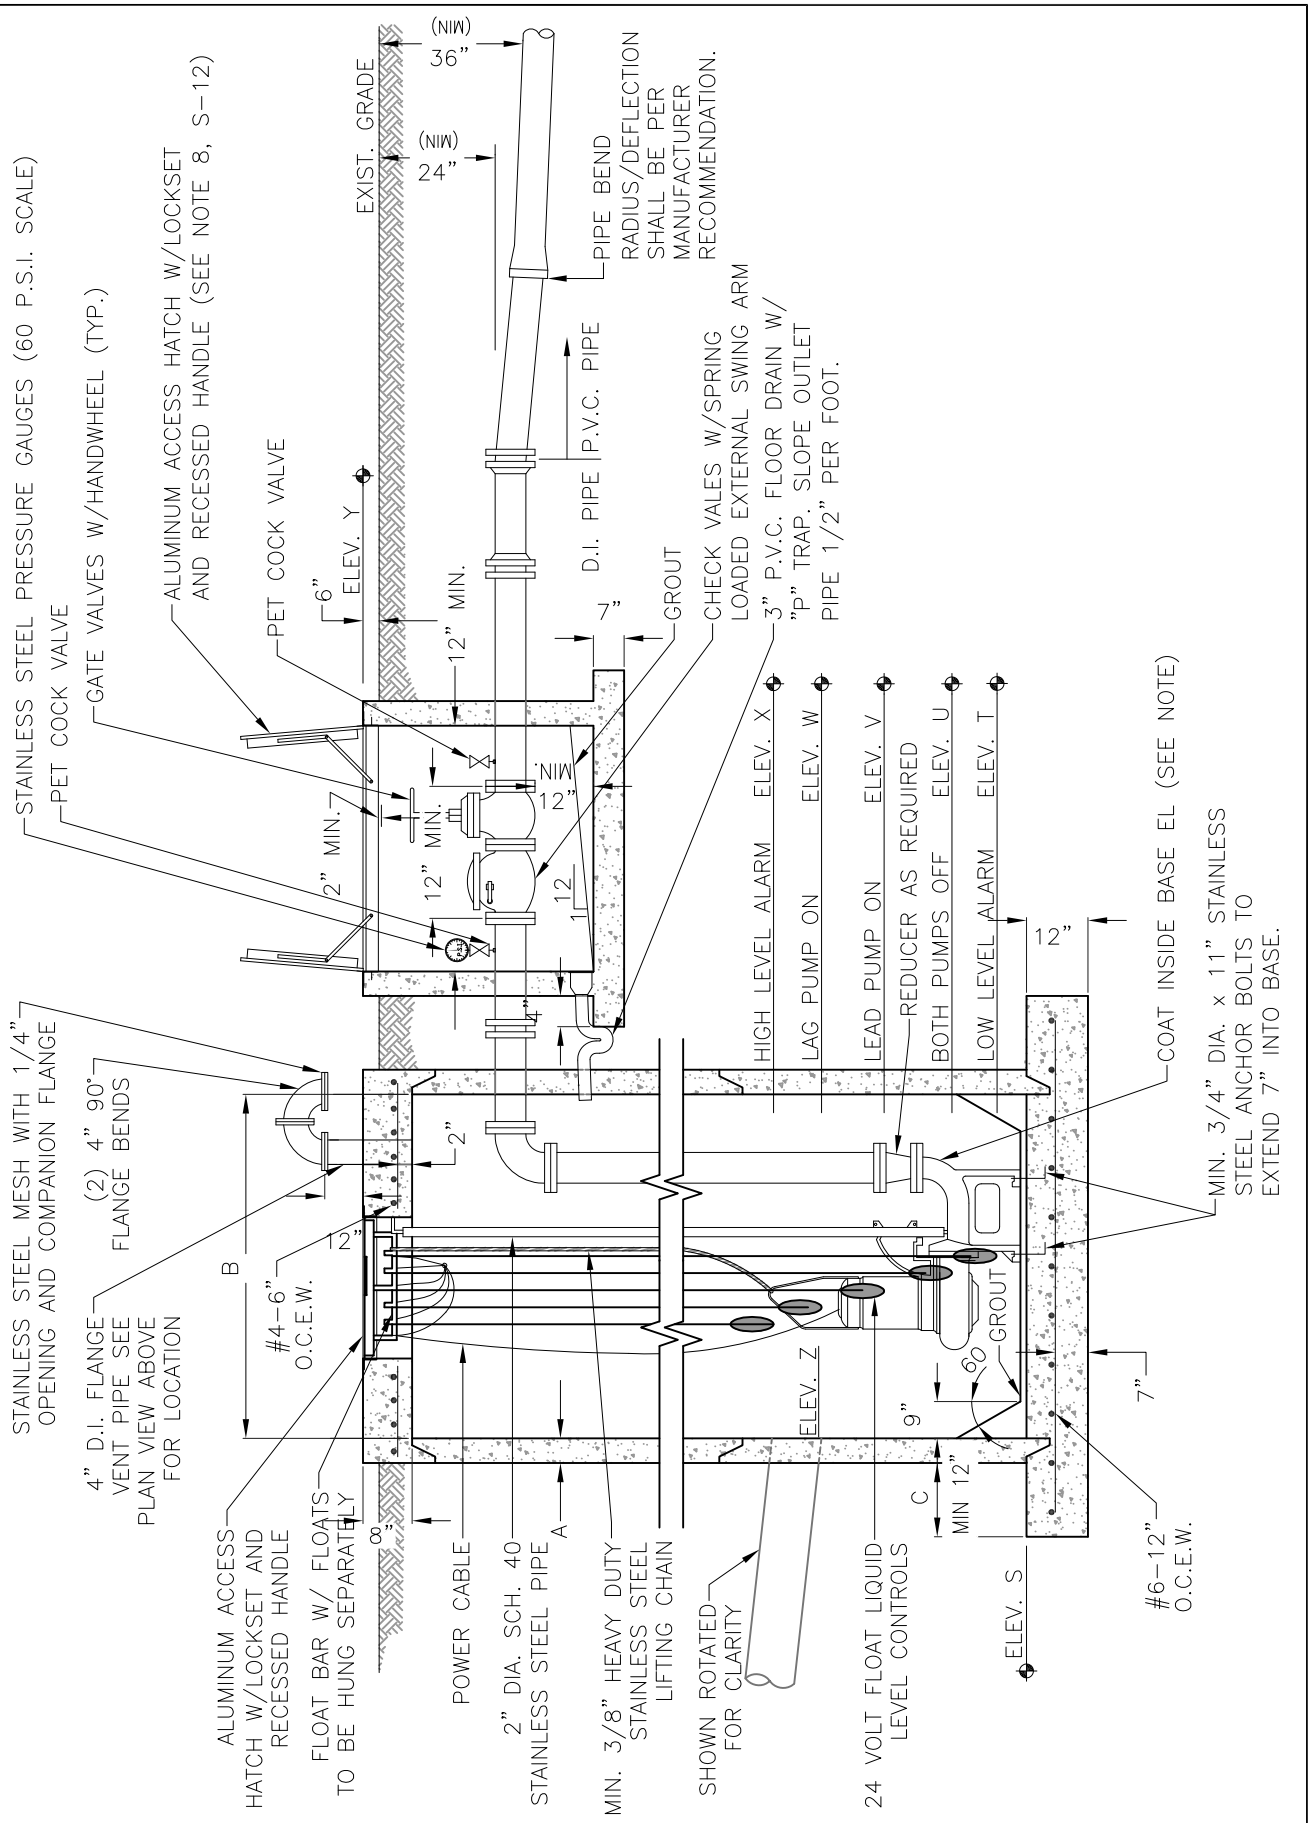

CITY OF P.C.B. UTILITIES DEPARTMENT			PUMP STATION SECTION VIEW	S-10
REV.	DATE			
1	MAR '12			
2	JUN '16	..... DATE OF APPROVAL		

I:\CAD\AutoCad Files\0-UTILITIES DEPARTMENT\UTILITY MAPS\DETAILS_PCB-MOST CURRENT\0-DWG\0-PCB-UTL-DETAILS-1.dwg, 6/10/2016 1:33:09 PM, Adobe PDF