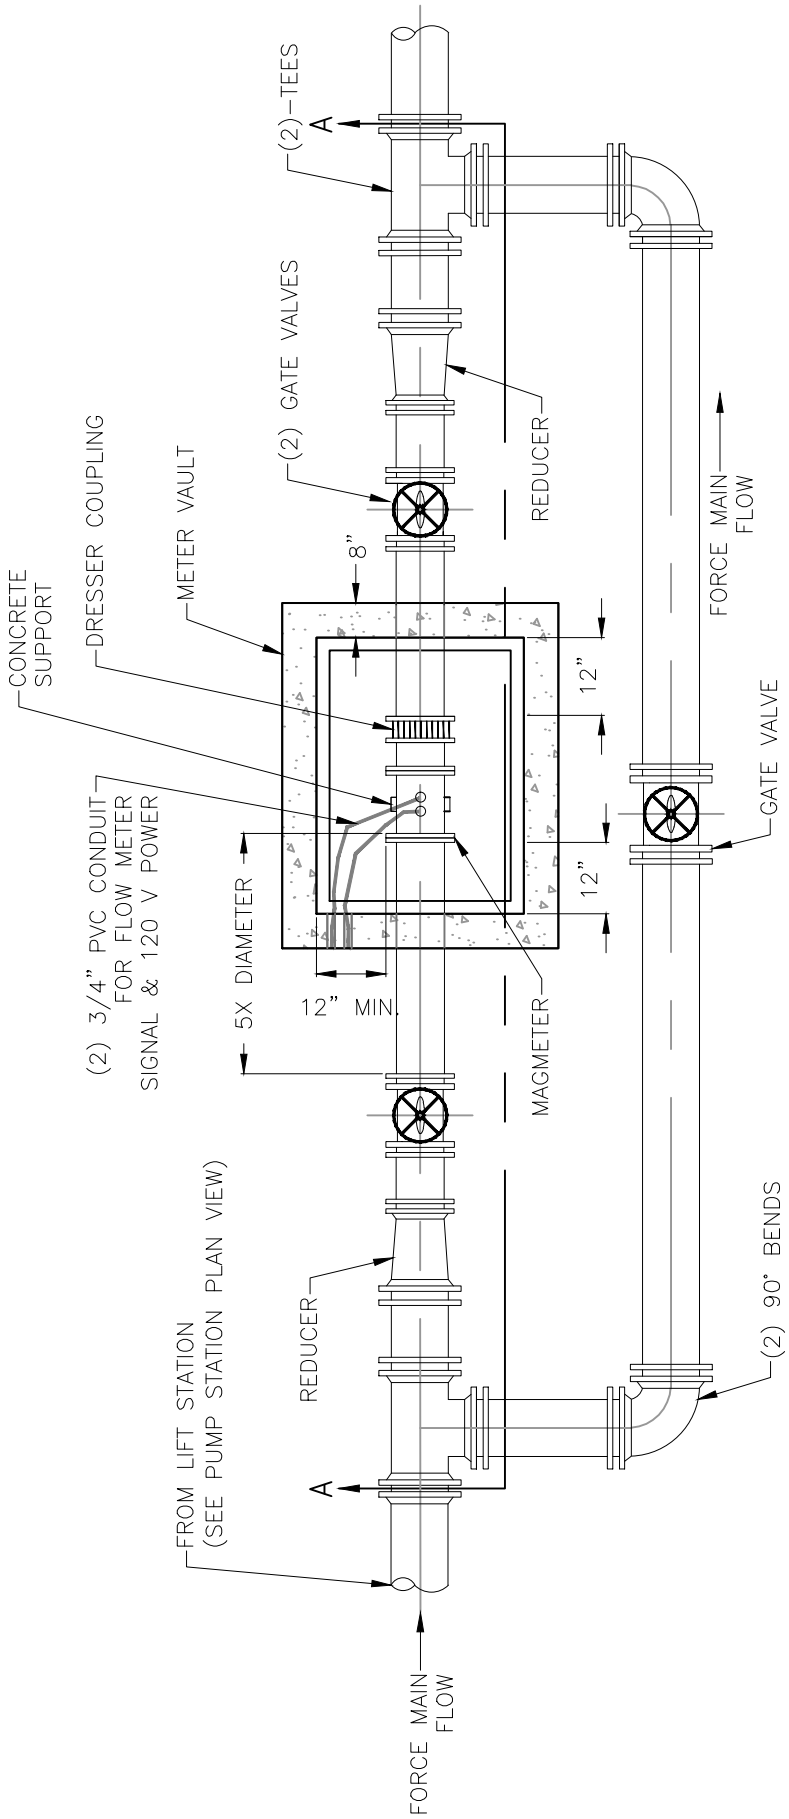

FLOW METER PLAN VIEW

CITY OF P.C.B. UTILITIES DEPARTMENT			SEWER FLOW METER PLAN VIEW	S-17A
REV.	DATE			
1	MAR '12			
		DATE OF APPROVAL		

I:\CAD\AutoCad Files\0-UTILITIES DEPARTMENT\UTILITY MAPS\DETAILS_PCB-MOST CURRENT\0-DWG\0-NEW-PCB-UTL-DETAILS-1.dwg, 6/11/2014 1:29:23 PM, 24x36monoserv.ctb